Key

- Indicative DC Cable trench
- Indicative access road
- Indicative AC cable trench
- Indicative transformer location
- HCC Freehold

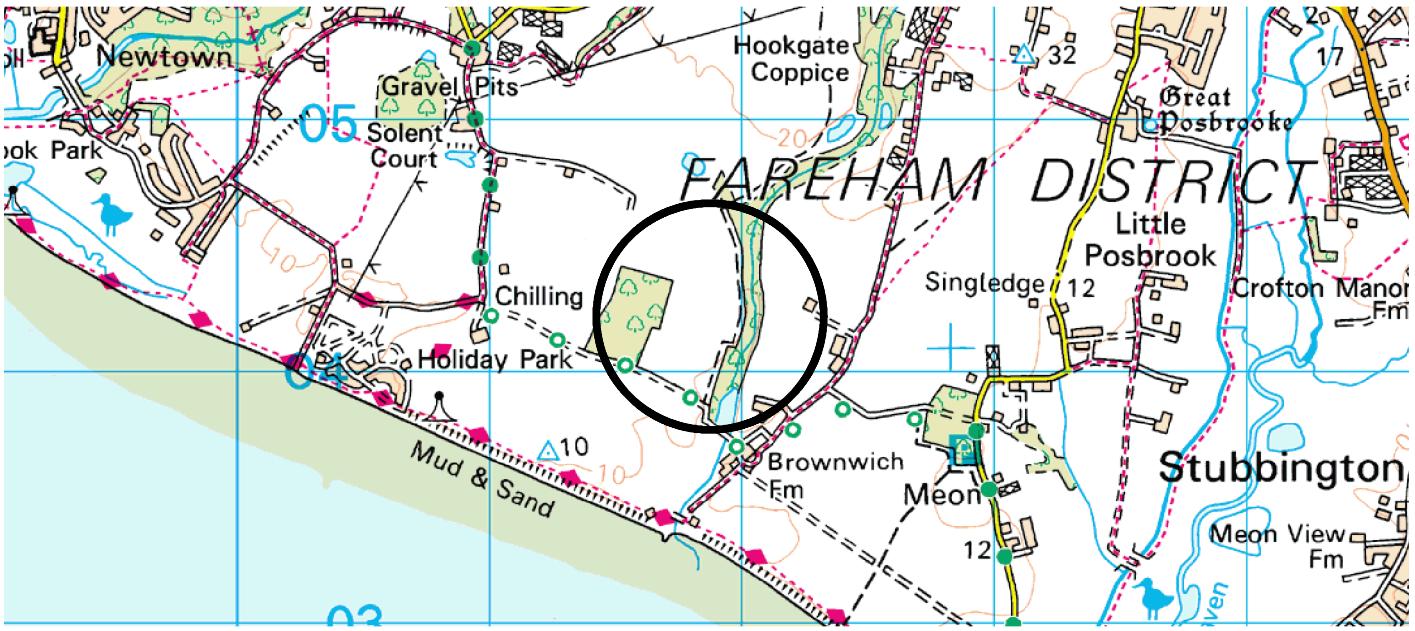

IFA INTERCONNECTOR CHILLING ESTATE FAREHAM

PLAN NO.
A / 10 / 1197

REV.
B

NOT TO SCALE

© Crown Copyright and database rights 2015. All rights reserved. HCC 100019180.

FILE REF.
Unknown

DATE
February 2015

Hampshire County Council

Property Services

N